
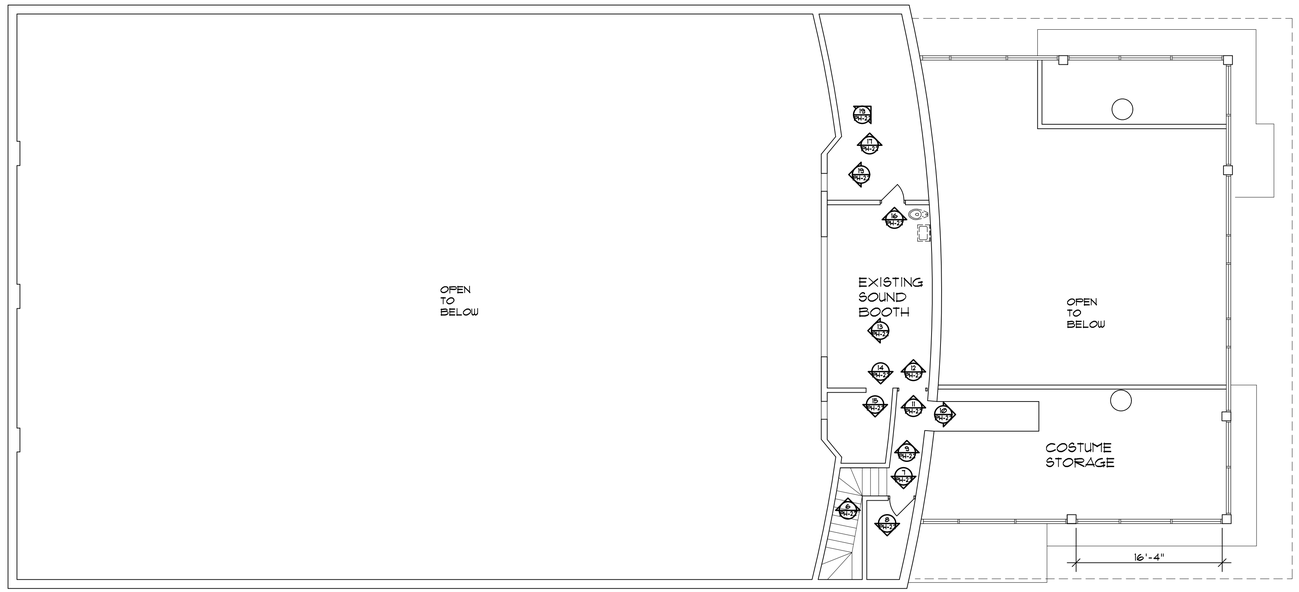


2 PH-0 **EXISTING MEZZANINE FLOOR PLAN/ DEMO PLAN**
SCALE: 1/8"=1'-0"

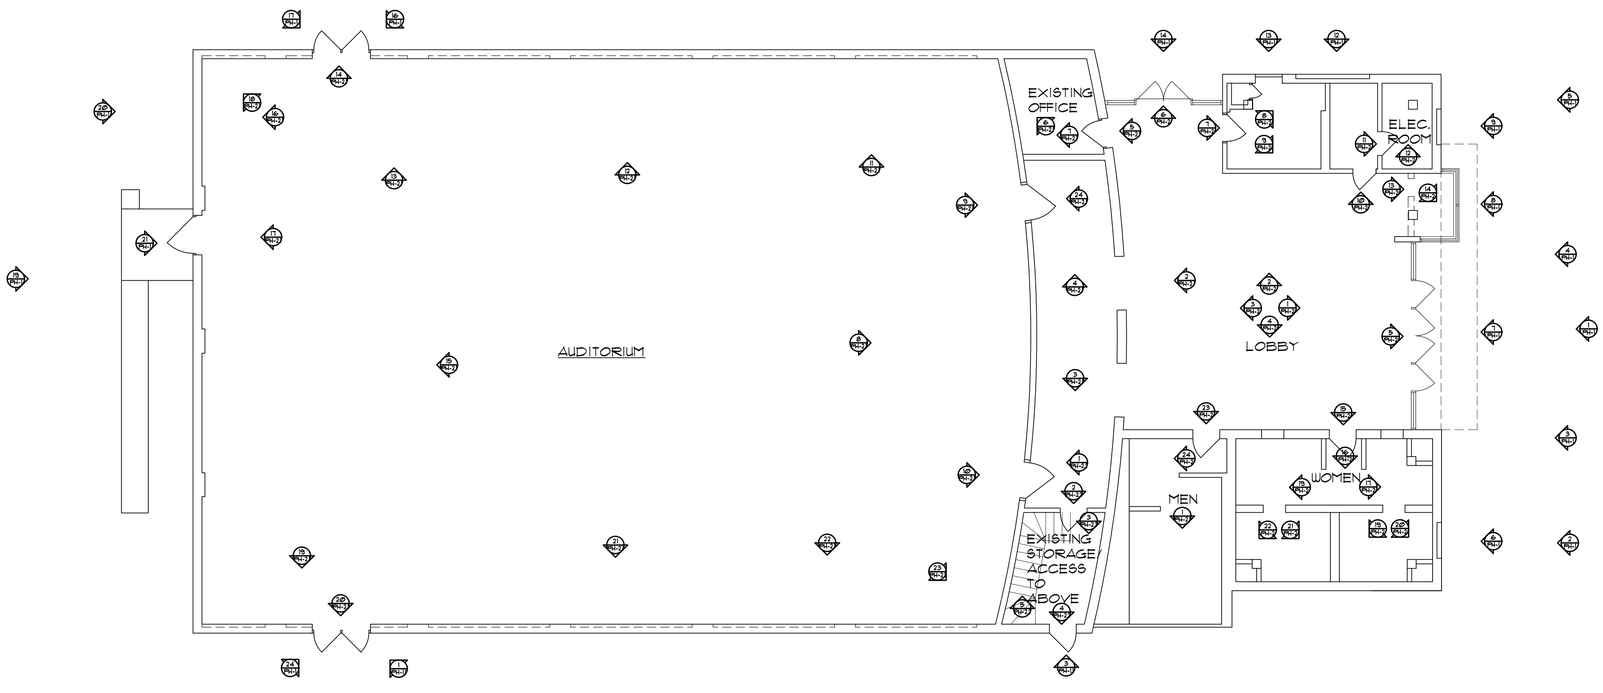

1 PH-0 **EXISTING FIRST FLOOR PLAN/ DEMO PLAN**
SCALE: 1/8"=1'-0"

THESE DRAWING AND SPECIFICATIONS REPRESENT AN INSTRUMENT OF SERVICE AND AS SUCH SHALL REMAIN IN OWNERSHIP WITH THE ARCHITECT. USE OR REPRODUCTION BY ANY MEANS, IN WHOLE OR IN PART, WITHOUT THE ARCHITECT'S WRITTEN CONSENT, IS PROHIBITED.

Coastal Architecture PLLC

- Architectural Design
- Planning
- Interiors

AIA
Member of the American Institute of Architects

Lee D. Dixon, Jr., AIA
252-247-2127
lee@coastalarchitecture.net

4206 Bridges St. Ext., Suite C
Morehead City, NC 28557
www.CoastalArchitecture.net

REPAIRS TO
CARTERET COMMUNITY THEATRE
MOREHEAD CITY, NORTH CAROLINA

COASTAL ARCHITECTURE, P.L.L.C. CERT. NO. C-2752 REGISTERED ARCHITECTURAL CORPORATION NORTH CAROLINA REGISTERED TO PRACTICE

REGISTERED LANDSCAPE ARCHITECT 6419 NORTH CAROLINA MOREHEAD CITY

PHOTO PLAN

24034

ISSUED:	07/29/24
DWG BY:	MSG
CKD BY:	LDD


REVISIONS

SHEET NO.
PH-0
OF


PDF processed with CutePDF evaluation edition www.CutePDF.com




24 PH-1

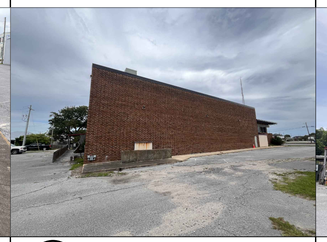

23 PH-1

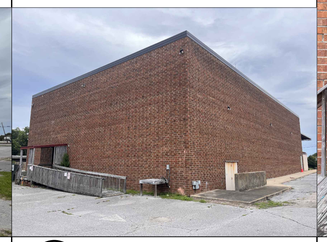

22 PH-1

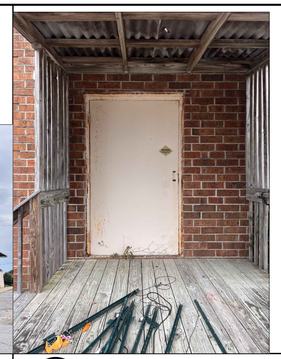


21 PH-1




20 PH-1



19 PH-1

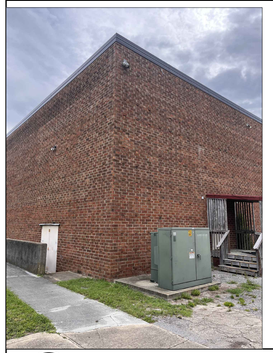

18 PH-1

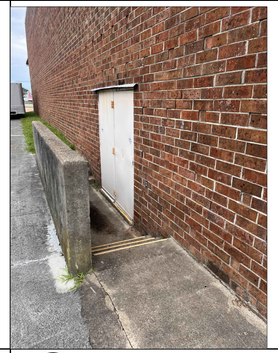

17 PH-1




16 PH-1



15 PH-1



14 PH-1

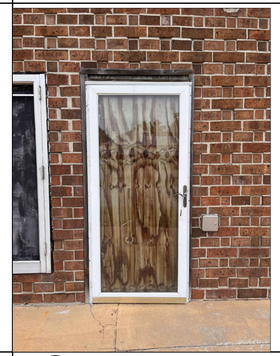

13 PH-1



12 PH-1




11 PH-1




10 PH-1




9 PH-1

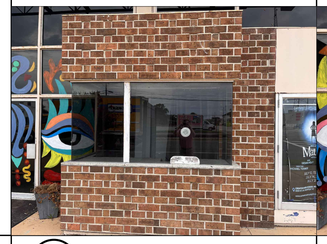


8 PH-1

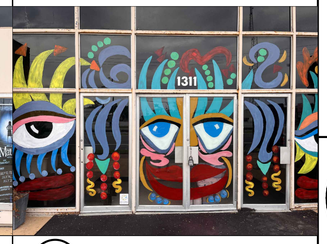


7 PH-1

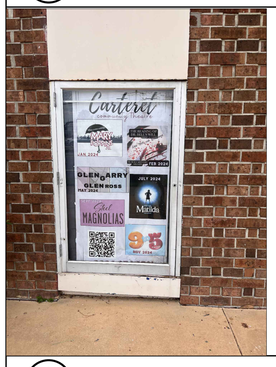


6 PH-1

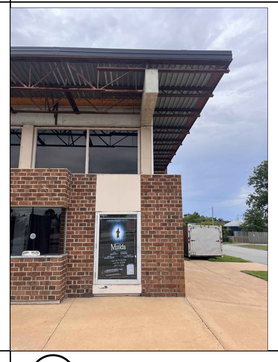

5 PH-1

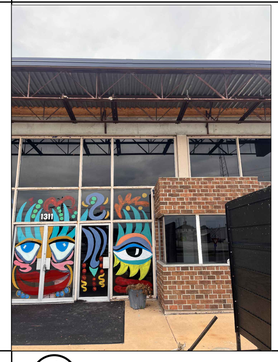


4 PH-1

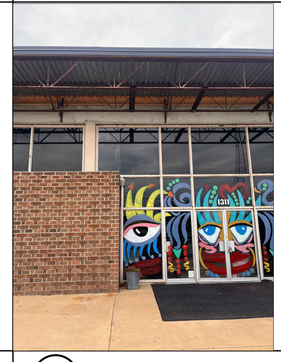

3 PH-1



2 PH-1

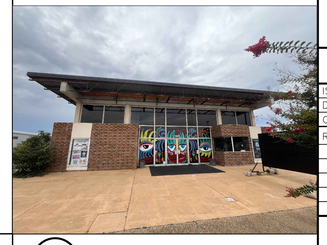

1 PH-1

THESE DRAWING AND SPECIFICATIONS REPRESENT AN INSTRUMENT OF SERVICE AND AS SUCH SHALL REMAIN IN OWNERSHIP WITH THE ARCHITECT. USE OR REPRODUCTION BY ANY MEANS IN WHOLE OR IN PART, WITHOUT THE ARCHITECT'S WRITTEN CONSENT, IS PROHIBITED.

Coastal Architecture PLLC

- Architectural Design
- Planning
- Interiors

AIA
Member of the American Institute of Architects

Lee D. Dixon, Jr., AIA
252-247-2127
lee@coastalarchitecture.net

4206 Bridges St. Ext., Suite C
Morehead City, NC 28557
www.CoastalArchitecture.net

REPAIRS TO CARTERET COMMUNITY THEATRE

MOREHEAD CITY, NORTH CAROLINA

CONSULTING ARCHITECTURE/Inc CERT. NO. C-1792 REGISTRATION CORPORATION NORTH CAROLINA BOARD OF EXAMINERS

REGISTERED ARCHITECT LEE D. DIXON, JR. 6419 NORTH CAROLINA

PHOTOGRAPHS

24034

ISSUED: 07/29/24
DWG BY: DLY
CKD BY: LDD

REVISIONS

SHEET NO.
PH-1
OF







4 PH-1.1

3 PH-1.1

2 PH-1.1

1 PH-1.1

THESE DRAWING AND SPECIFICATIONS REPRESENT AN INSTRUMENT OF SERVICE AND AS SUCH SHALL REMAIN IN OWNERSHIP WITH THE ARCHITECT. USE OR REPRODUCTION BY ANY MEANS IN WHOLE OR IN PART, WITHOUT THE ARCHITECT'S WRITTEN CONSENT, IS PROHIBITED.

Coastal Architecture PLLC

- Architectural Design
- Planning
- Interiors

AIA

Member of the American Institute of Architects

Lee D. Dixon, Jr., AIA
252-247-2127
lee@coastalarchitecture.net

4206 Bridges St. Ext., Suite C
Morehead City, NC 28557

www.CoastalArchitecture.net

REPAIRS TO
CARTERET COMMUNITY THEATRE
MOREHEAD CITY, NORTH CAROLINA

COASTAL ARCHITECTURE PLLC REGISTERED ARCHITECTURAL CORPORATION CERT. NO. C-2792 NORTH CAROLINA

LEE D. DIXON, JR. REGISTERED ARCHITECT 6419 MOREHEAD CITY, N.C.


PHOTOGRAPHS

24034


ISSUED:	07/29/24
DWG BY:	DLY
CKD BY:	LDD

REVISIONS


SHEET NO.
PH-1.1
OF

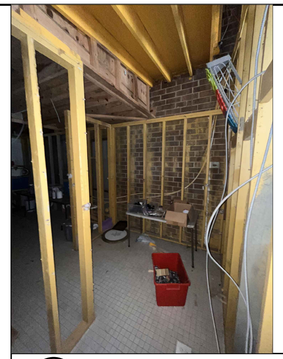


24 PH-2

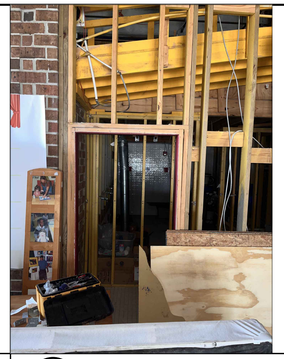


23 PH-2

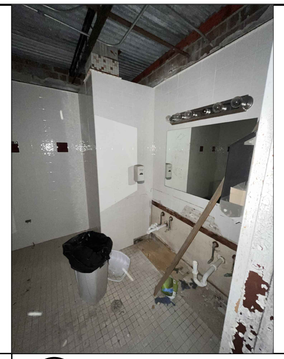


22 PH-2

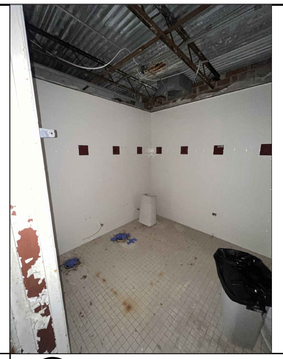


21 PH-2

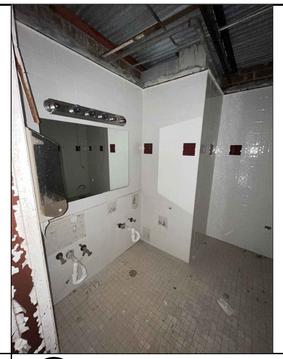


20 PH-2

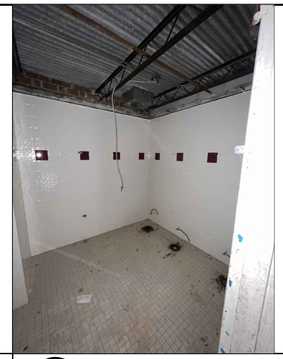

19 PH-2

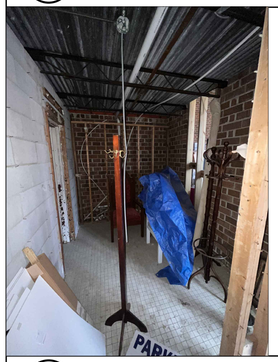


18 PH-2

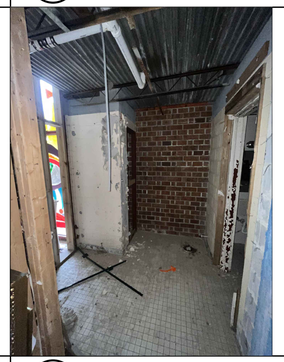


17 PH-2




16 PH-2

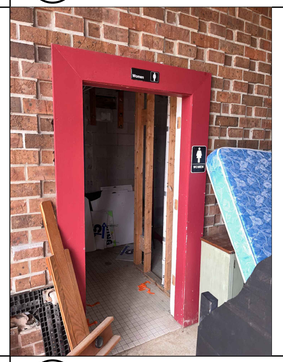


15 PH-2

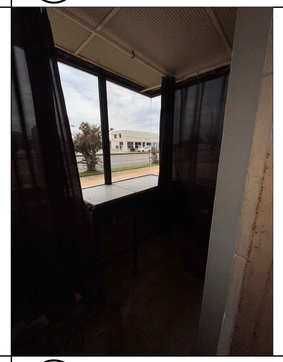


14 PH-2

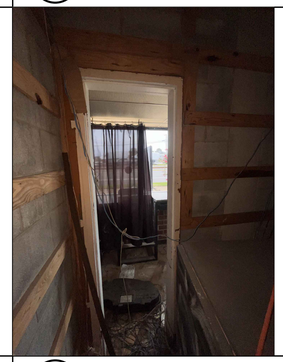


13 PH-2

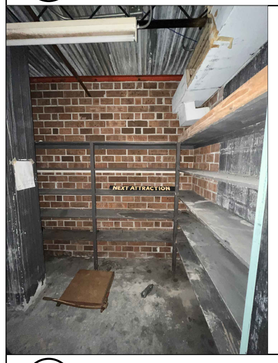


12 PH-2

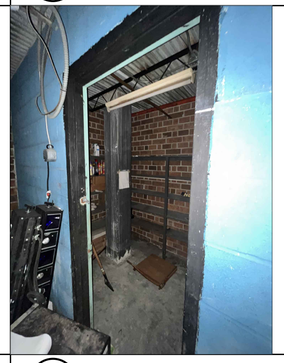


11 PH-2

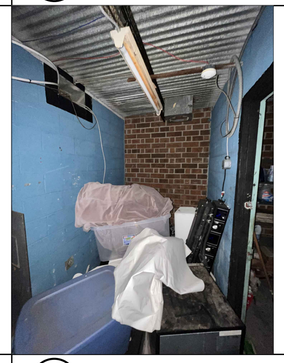


10 PH-2

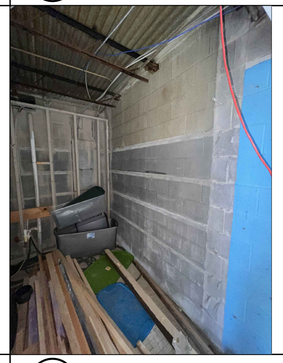


9 PH-2

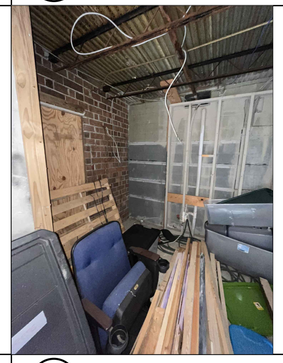


8 PH-2

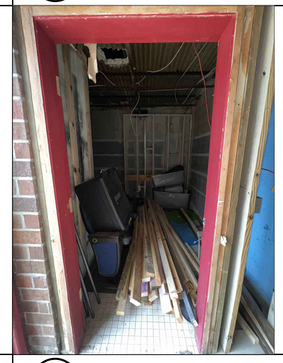


7 PH-2

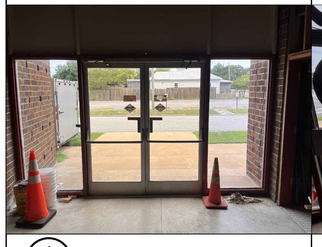


6 PH-2

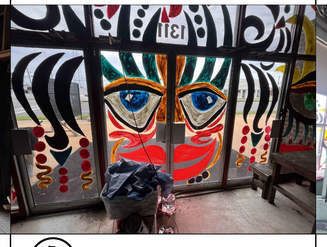

5 PH-2

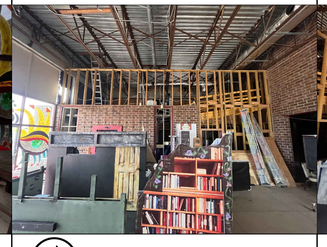


4 PH-2

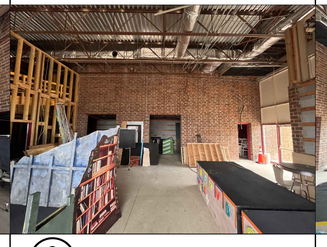

3 PH-2



2 PH-2

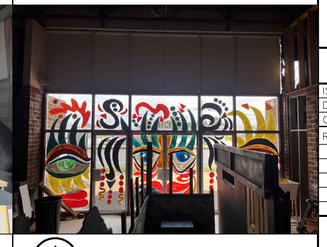

1 PH-2

THESE DRAWING AND SPECIFICATIONS REPRESENT AN INSTRUMENT OF SERVICE AND AS SUCH SHALL REMAIN IN OWNERSHIP WITH THE ARCHITECT. USE OR REPRODUCTION BY ANY MEANS IN WHOLE OR IN PART, WITHOUT THE ARCHITECT'S WRITTEN CONSENT, IS PROHIBITED.

Coastal Architecture PLLC

- Architectural Design
- Planning
- Interiors

AIA

Member of the American Institute of Architects

Lee D. Dixon, Jr., AIA
252-247-2127
lee@coastalarchitecture.net

4206 Bridges St. Ext., Suite C
Morehead City, NC 28557

www.CoastalArchitecture.net

REPAIRS TO
CARTERET COUNTY COMMUNITY THEATRE
MOREHEAD CITY, NORTH CAROLINA


PHOTOGRAPHS

24034


ISSUED: 07/29/24
DWG BY: DLY
CKD BY: LDD

REVISIONS


SHEET NO.
PH-2
OF

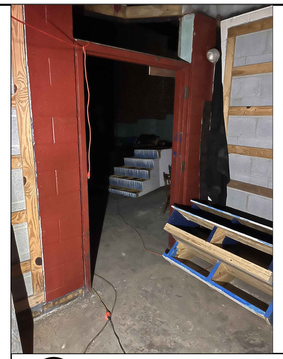


24 PH-2

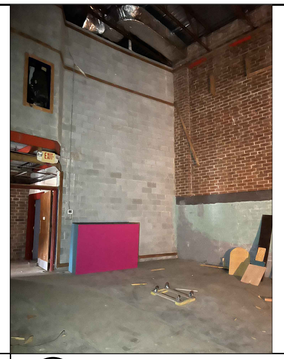


23 PH-2

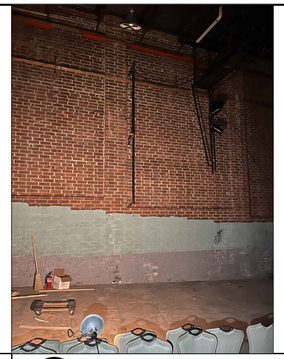

22 PH-2

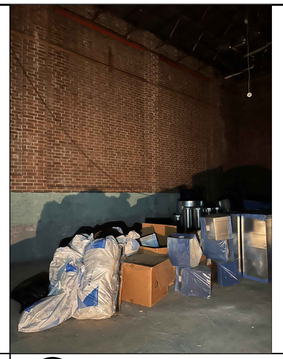

21 PH-2

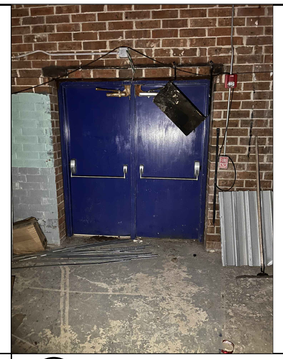

20 PH-2



19 PH-2




18 PH-2



17 PH-2



16 PH-2

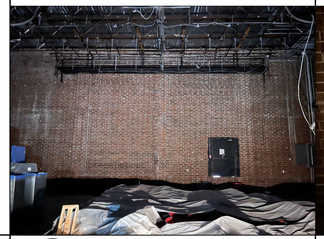


15 PH-2



14 PH-2




13 PH-2

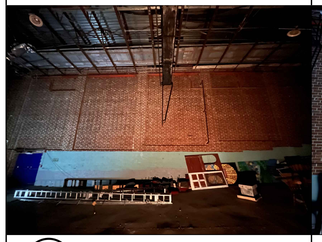


12 PH-2




11 PH-2

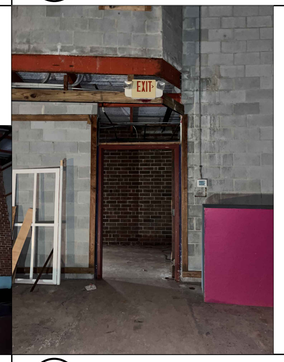


10 PH-2

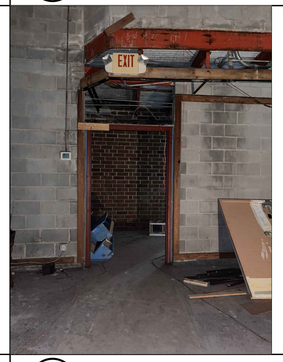


9 PH-2

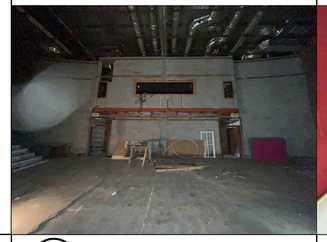


8 PH-2

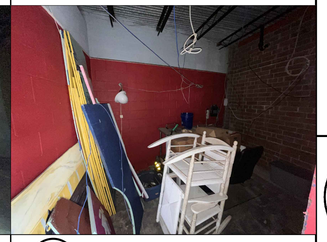


7 PH-2

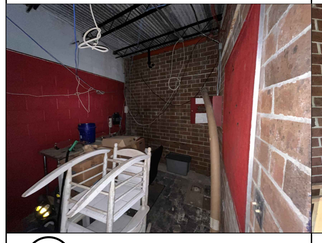


6 PH-2

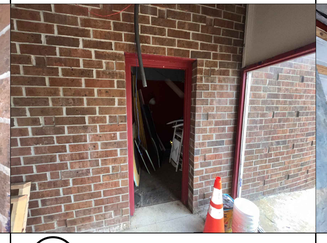


5 PH-2

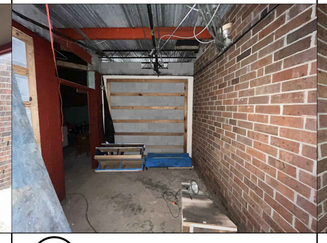


4 PH-2

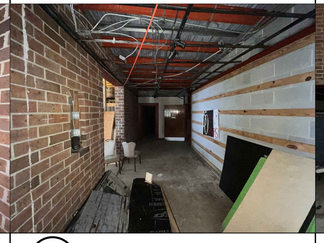

3 PH-2

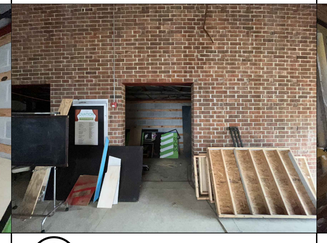

2 PH-2

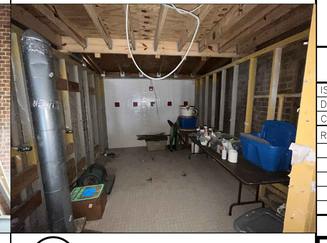

1 PH-2

Coastal Architecture PLLC

- Architectural Design
- Planning
- Interiors

AIA

Member of the American Institute of Architects

Lee D. Dixon, Jr., AIA
252-247-2127
lee@coastalarchitecture.net

4206 Bridges St. Ext., Suite C
Morehead City, NC 28557

www.CoastalArchitecture.net

REPAIRS TO CARTERET COMMUNITY THEATRE

MOREHEAD CITY, NORTH CAROLINA

CORPORATE ARCHITECTURE/ENGINEERING REGISTRATION CORPORATION CERT. NO. 5792 REGISTERED

NORTH CAROLINA REGISTERED LANDSCAPE ARCHITECT 6419 MOREHEAD CITY, N.C.

PHOTOGRAPHS


24034

ISSUED: 07/29/24
DWG BY: DLY
CKD BY: LDD


REVISIONS

SHEET NO.
PH-2.1
OF


THESE DRAWING AND SPECIFICATIONS REPRESENT AN INSTRUMENT OF SERVICE AND AS SUCH SHALL REMAIN IN OWNERSHIP WITH THE ARCHITECT. USE OR REPRODUCTION BY ANY MEANS IN WHOLE OR IN PART, WITHOUT THE ARCHITECT'S WRITTEN CONSENT, IS PROHIBITED.

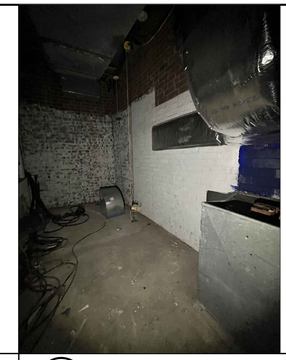


19
PH-2.2

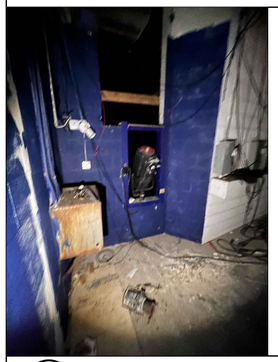


18
PH-2.2

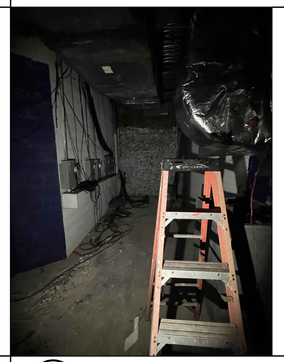


17
PH-2.2

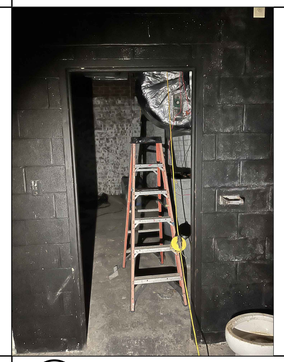

16
PH-2.2

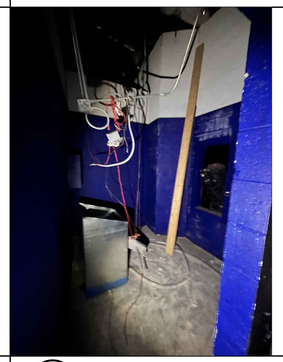


15
PH-2.2

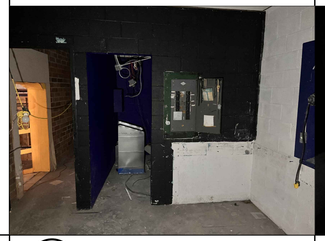


14
PH-2.2




13
PH-2.2

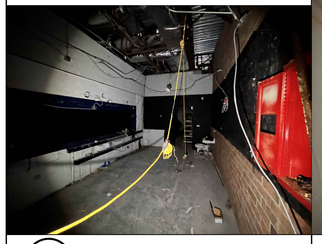


12
PH-2.2

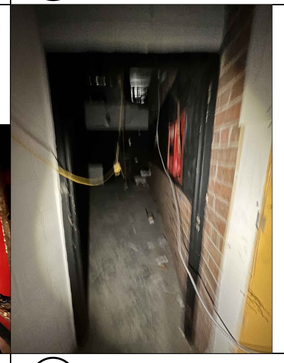


11
PH-2.2

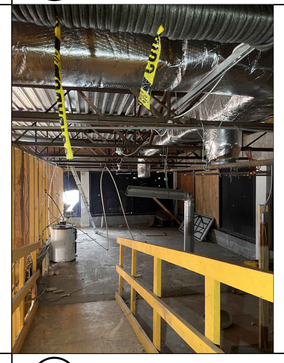


10
PH-2.2

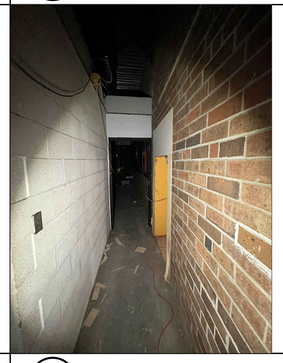


9
PH-2.2

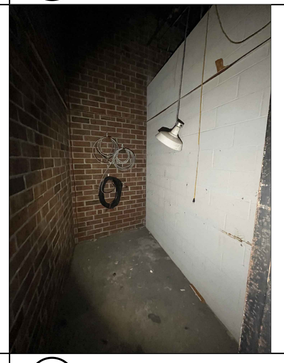


8
PH-2.2

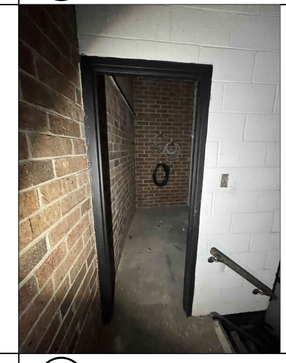


7
PH-2.2

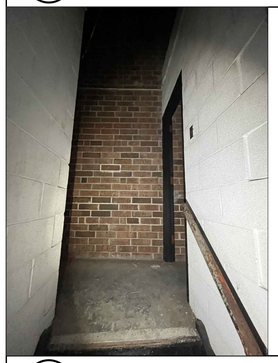


6
PH-2.2

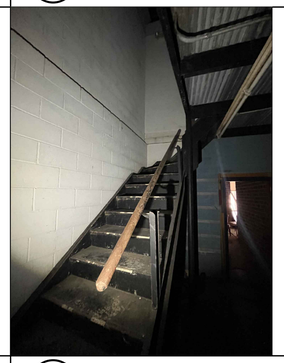


5
PH-2.2

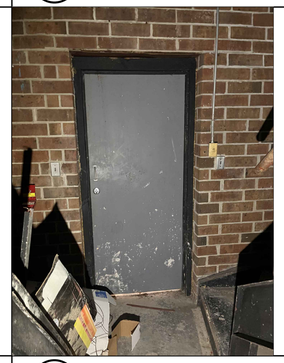


4
PH-2.2

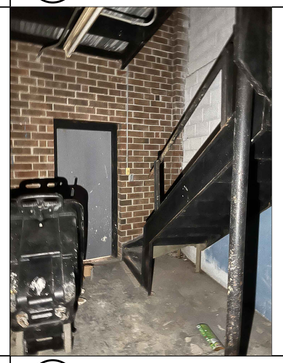

3
PH-2.2

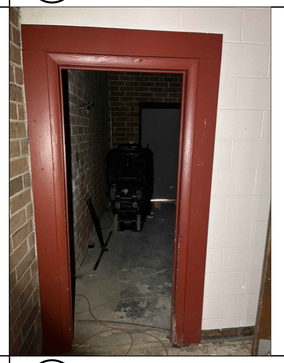

2
PH-2.2

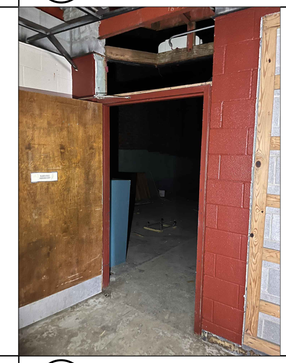

1
PH-2.2

THESE DRAWING AND SPECIFICATIONS REPRESENT AN INSTRUMENT OF SERVICE AND AS SUCH SHALL REMAIN IN OWNERSHIP WITH THE ARCHITECT. USE OR REPRODUCTION BY ANY MEANS IN WHOLE OR IN PART, WITHOUT THE ARCHITECT'S WRITTEN CONSENT, IS PROHIBITED.

Coastal Architecture PLLC

- Architectural Design
- Planning
- Interiors

AIA
Member of the American Institute of Architects

Lee D. Dixon, Jr., AIA
252-247-2127
lee@coastalarchitecture.net

4206 Bridges St. Ext., Suite C
Morehead City, NC 28557
www.CoastalArchitecture.net

REPAIRS TO
CARTERET COMMUNITY THEATRE
MOREHEAD CITY, NORTH CAROLINA

CONSULTING ARCHITECTURE, INC. CERT. NO. C-2792

REGISTERED LANDSCAPE ARCHITECT 6419

PHOTOGRAPHS

24034

ISSUED: 07/29/24
DWG BY: DLY
CKD BY: LDD

REVISIONS

SHEET NO.
PH-2.2
OF